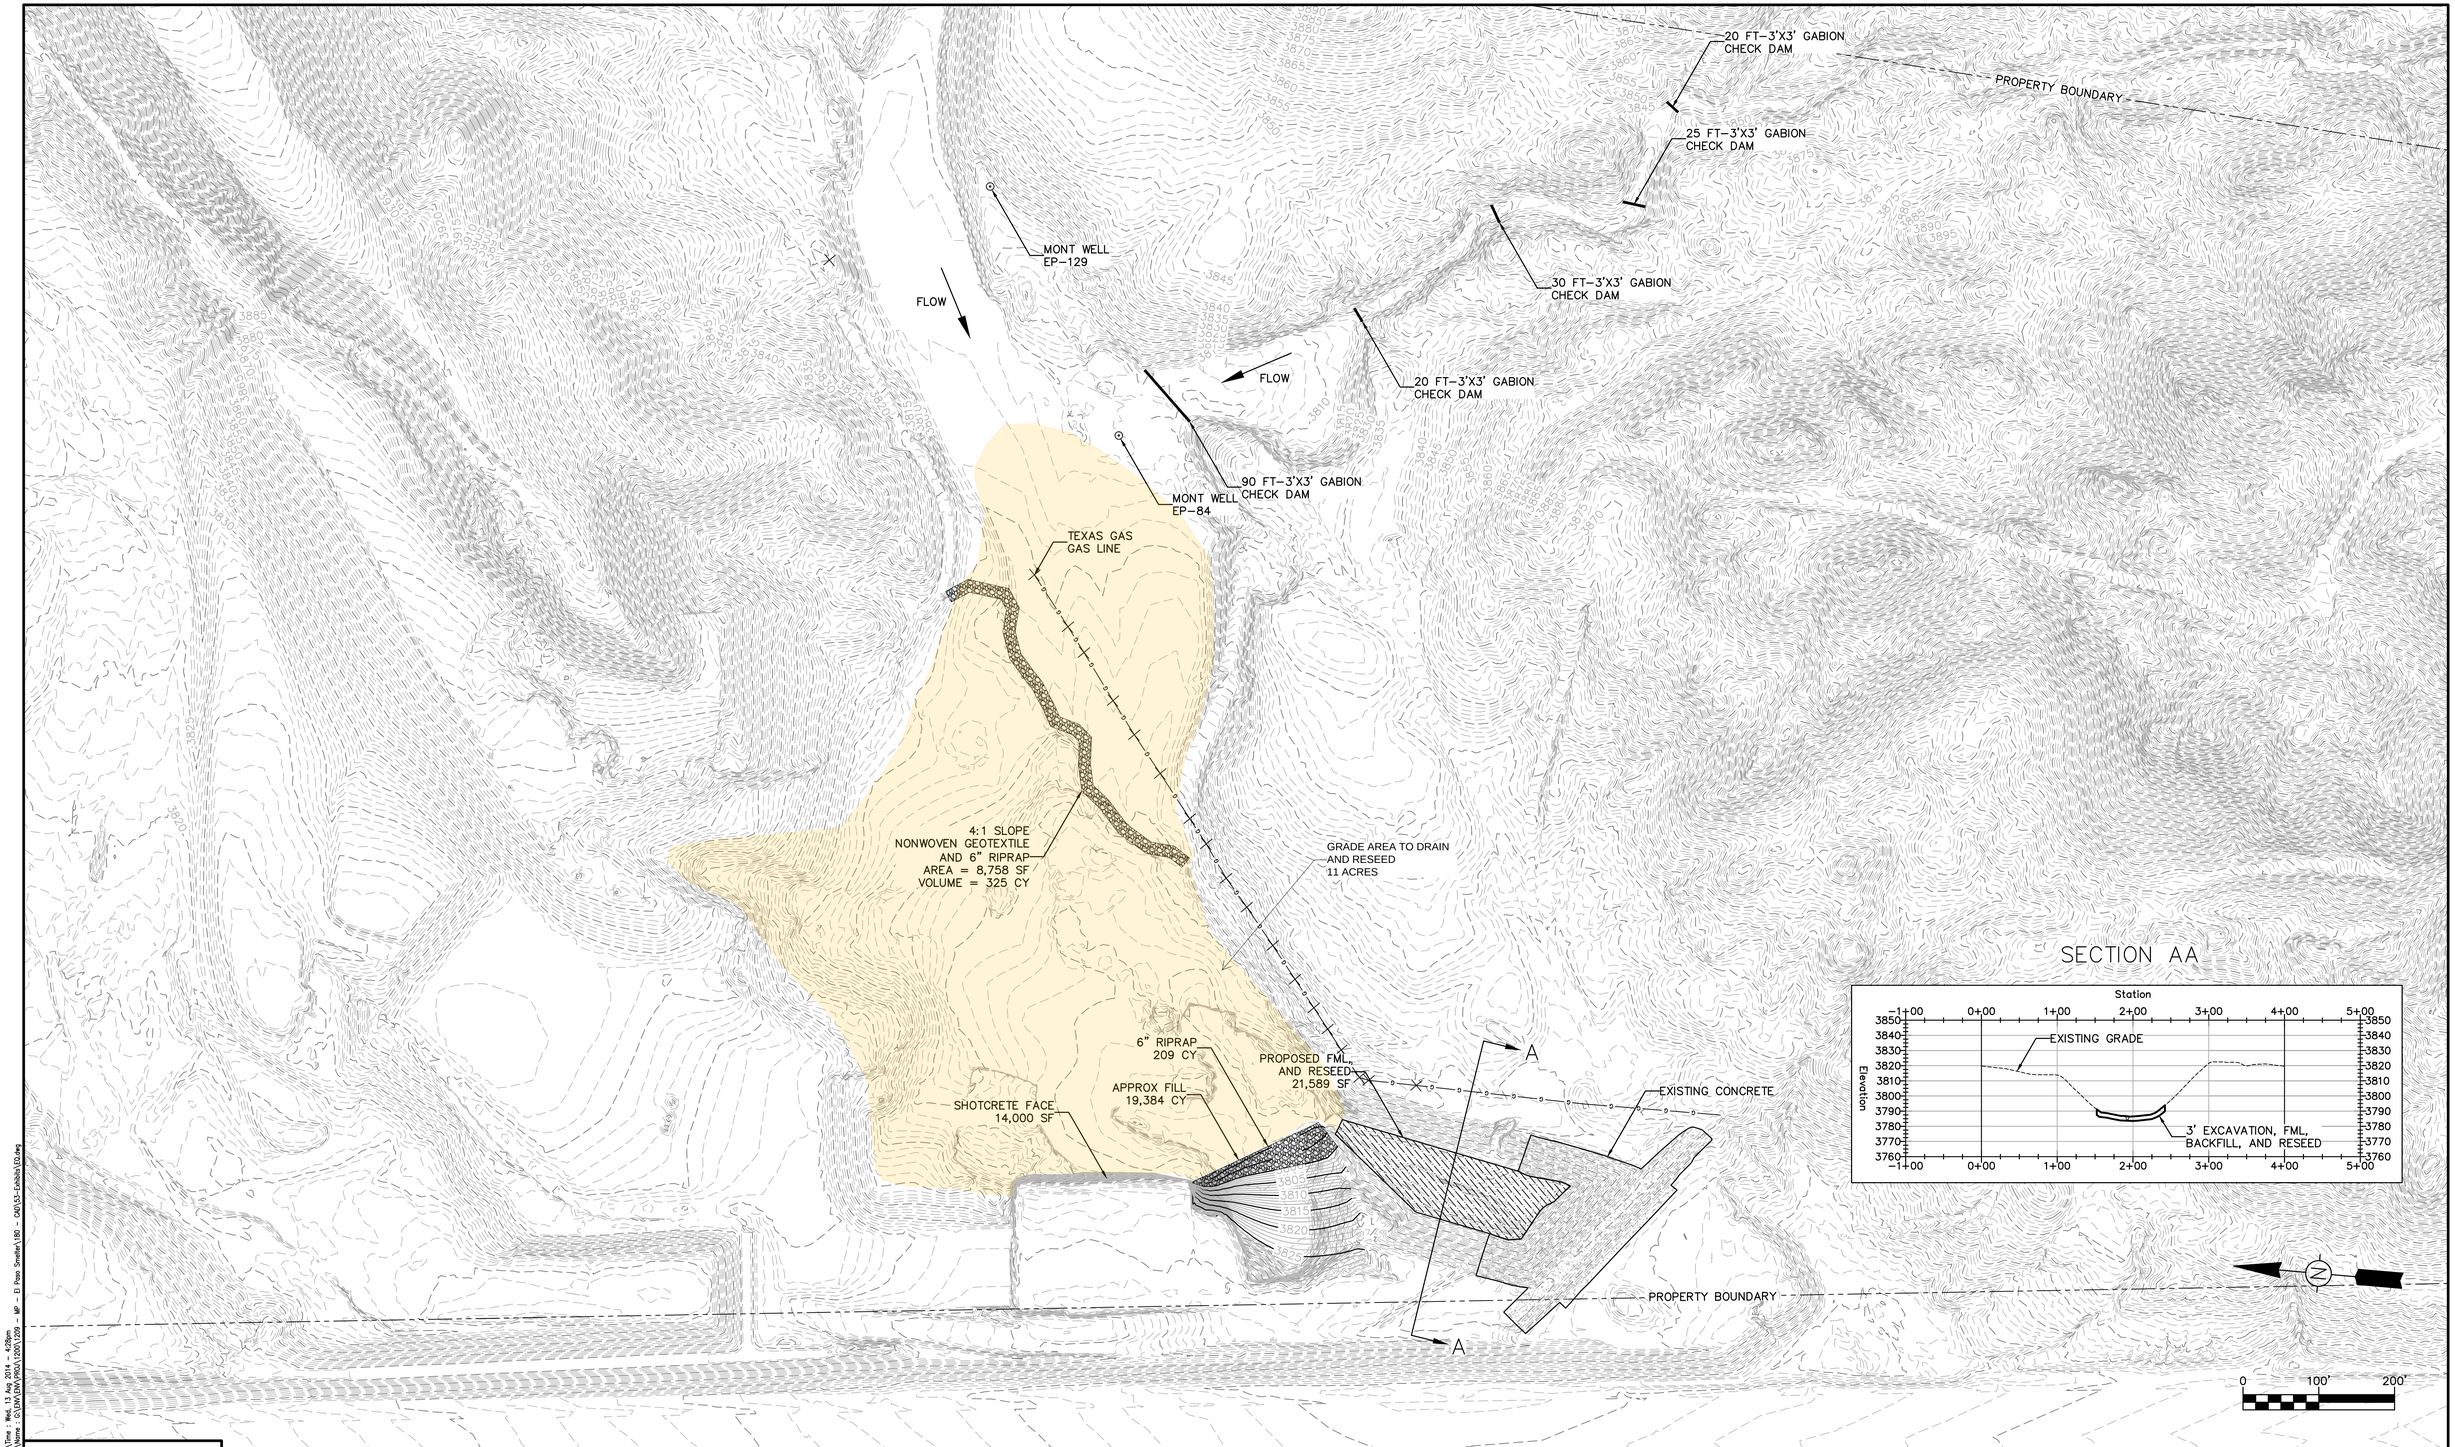

FIRM REGISTRATION F-979

MALCOLM PIRNIE

REVISIONS			
NO.	BY	DATE	REMARKS

DES S.RICHEY, I.THOMAS, C.ZORN
DWN I.THOMAS
CKD S.BROWN, C.ZORN

FORMER ASARCO SMELTER
EL PASO, TEXAS

EXHIBIT
EAST SIDE WORK AUTHORIZATION
SCALE: AS NOTED

COPYRIGHT © 2014 MALCOLM PIRNIE, INC.

DATE 8/13/2014
EQ SHEET 1 OF 1
CAD REF. NO. EQ.dwg